Use figured dimensions only - Do not scale

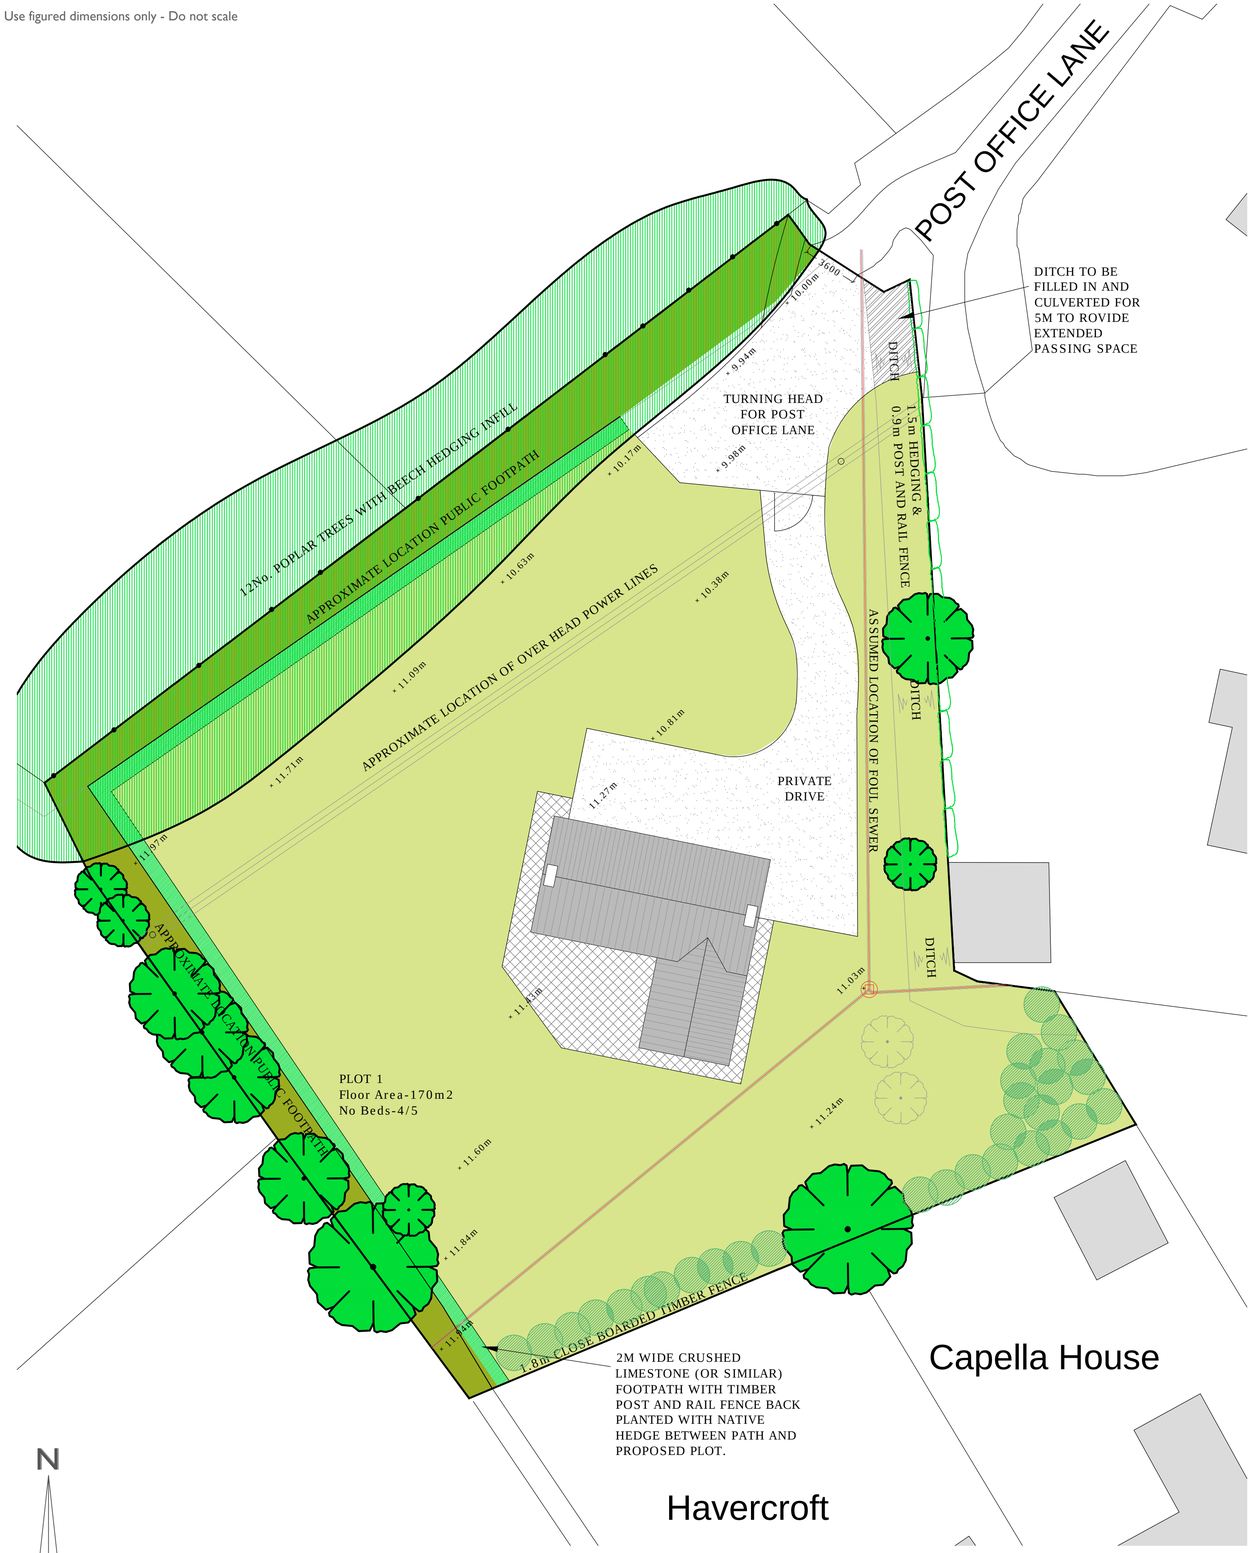

Proposed Site Plan (1:200)

Proposed Block Plan (1:500)

Rev	Date	Revision
A	18.11.15	Site layout amendments as requested by planning department
B	10.10.18	Scheme reduced to one dwelling

Rev	Date
-	

dieternelson planning consultancy

Unit 2, Cleethorpes Business Centre,
Wilton Road Industrial Estate,
Humberston, Grimsby, NE Lincs,
DN36 4AS
Tel: 07875 750031

Email: mail@dieternelson.com

Project	Proposed Residential Development Post Office Lane, Ashby Cum Fenby
Title	Proposed Site Plan & Block Plan
Date	April 15
Rev	B
Scale	Varies
Drwg No.	.02
Sheet	A1