Proposed Plans @ 1–100

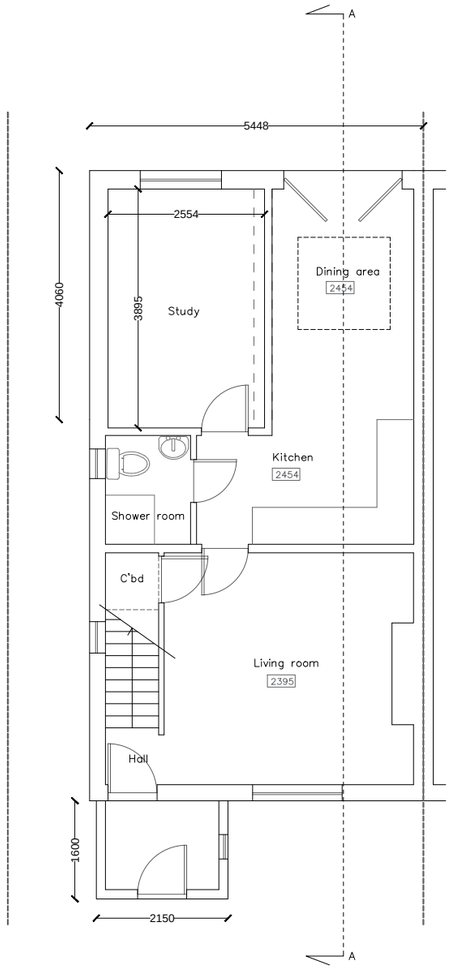

GROUND FLOOR

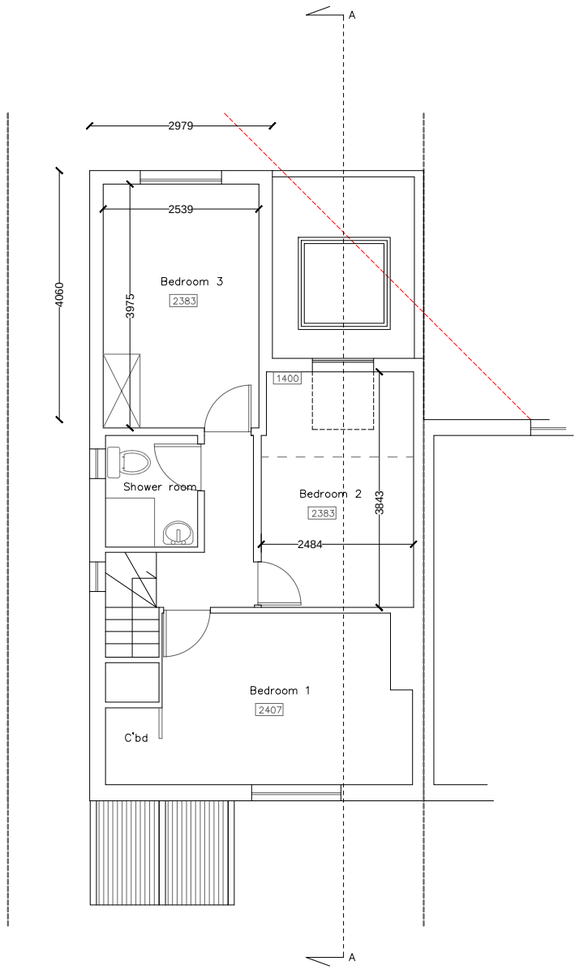

ROOF PLAN

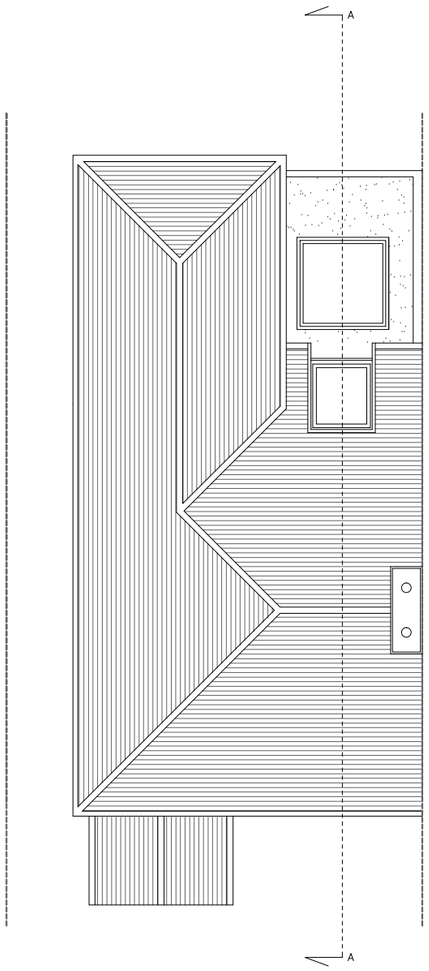

ROOF PLAN

Proposed Plans
Scale 1:100 @ A3

Project Name: 89 Coverts Road

Drawn by: CR
Date:July 2017

04

Mary Hackett & Associates Ltd.
Creek Studio, 39 Creek Road, Hampton Court, East Molesey, KT8 9BE
Tel: 020 8979 3660 Fax: 020 8979 3106