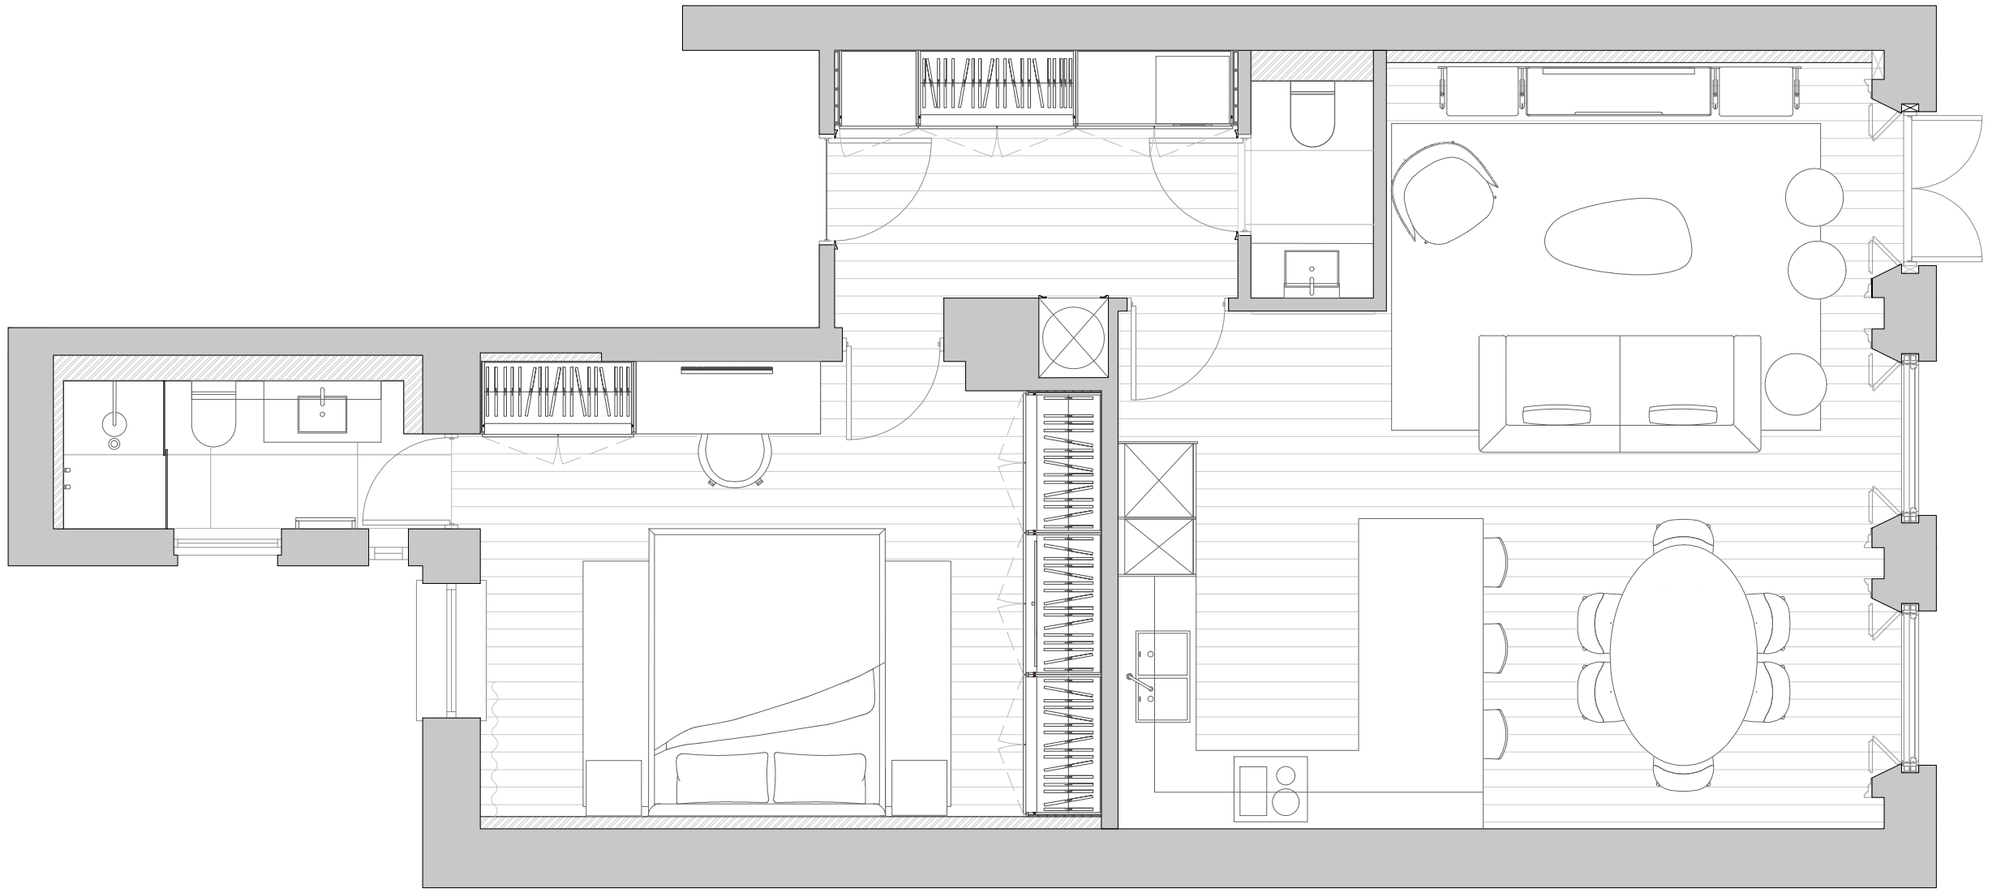

GENERAL NOTES

N.B. NO DIMENSIONS TO BE SCALED FROM THIS DRAWING.

ALL DIMENSIONS TO BE VERIFIED ON SITE PRIOR TO COMMENCEMENT OF WORKS & ANY DISCREPANCIES NOTIFIED

(ALL DIMENSIONS IN MILLIMETERS UNLESS OTHERWISE NOTED).

COMMENTS

REVISION	REASON FOR ISSUE	DATE

TOLLGARD Studio

TOLLGARD DESIGN GROUP
GROSVENOR WATERSIDE,
GATLIFF ROAD, LONDON
SW1W 8QN

TEL 020 7952 6066 | 020 79526070
INFO@TOLLGARD.COM | WWW.TOLLGARD.COM

PROJECT
ASHBURN GARDENS

DRAWING NAME
Proposed Plan

SCALE
1:50 @ A3
0 0.5 1.0 1.5

DRAWN BY	CHECKED BY	DATE
TPJ	MT	09.11.2020

JOB NO	DWG NO	REV NO.
P296	200	00

STAGE
CONSTRUCTION STAGE