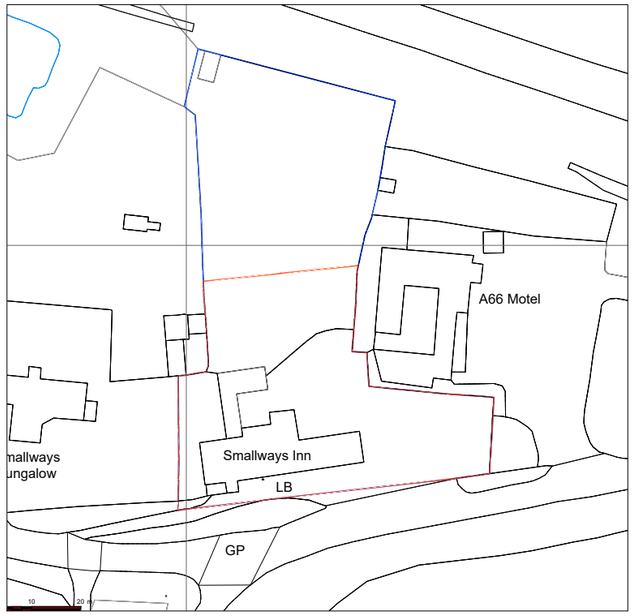

Site Location Plan - 1:1250 at A3

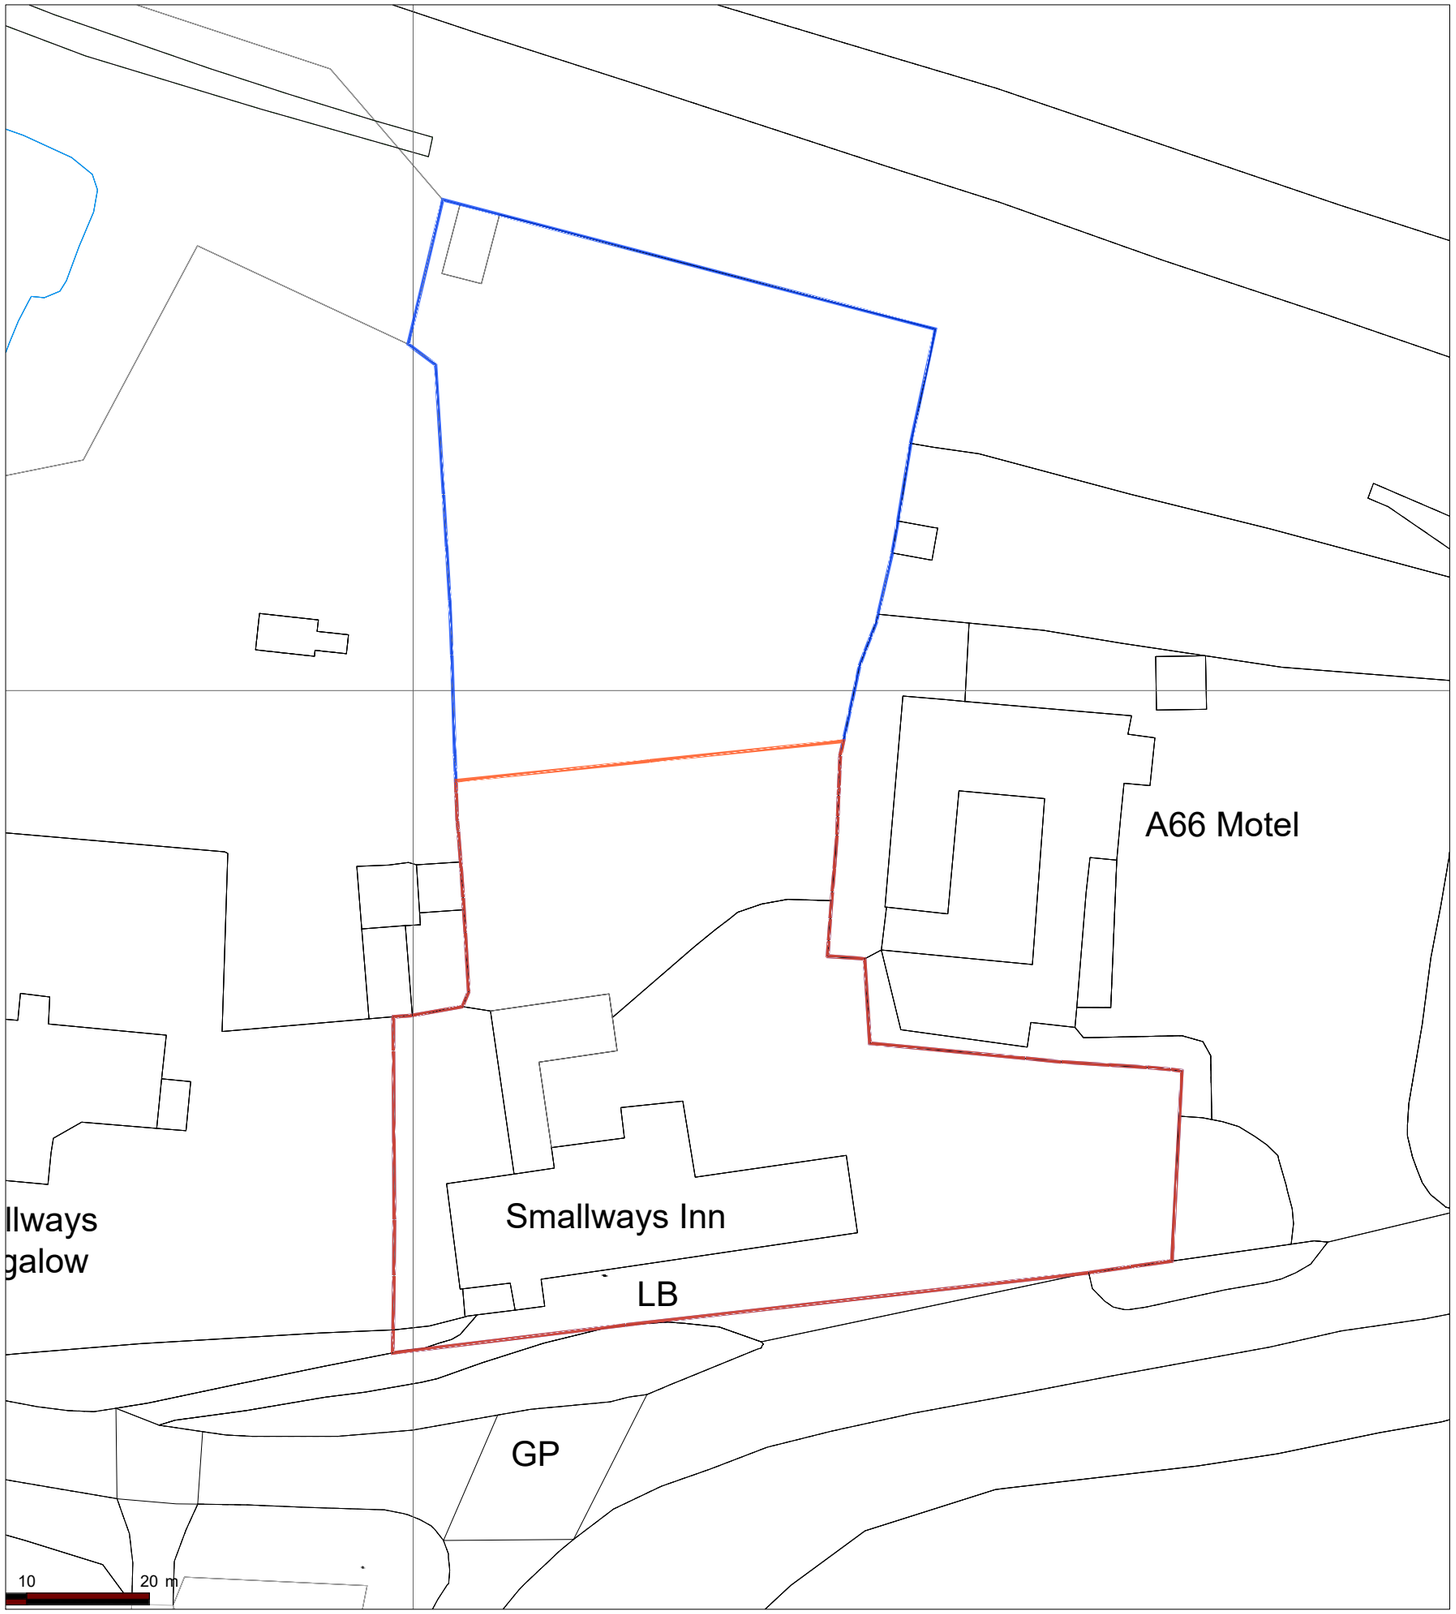

Block Plan - 1:500 at A3

NOTES:

DO NOT SCALE FROM THIS DRAWING EXCEPT FOR PLANNING PURPOSES

1. This drawing is copyright of Wardman Brown.
2. All dimensions to be verified on site prior to any shop or site works being commenced.
3. Any discrepencies to be reported to the Designer BEFORE any work is put in hand.
4. This drawing must be read in conjunction with relevant consultants and specialists drawings.
5. This drawing must be read in conjunction with the drawings specified.

HAZARDS:

CDM2015

1. Live services adjacent/on site.
2. Excavations - Ground Collapse
3. Handling major components
4. Working at height - Falling
5. Machinery & Equipment
6. Ensure all blockwork has a minimum crushing strength of 3.5N/mm²
7. The weight of each block must not exceed 20Kg

REV	DATE	DETAILS
A	13-6-24	Updated for submission

REVISIONS:

Wardman Brown
113 Stanhope Road South
Darlington, DL3 7SF
Tel: 01325 460227
info@wardmanbrown.com
www.wardmanbrown.com
Chartered Institute of Architectural Technologists Registered Practice

CLIENT:
Mandale

PROJECT:
Smallways Country Inn

DRAWING TITLE:
Site Location and Block Plan

PURPOSE OF ISSUE:
PLANNING

SCALE: 1:1250 @ A3 1:500 @A3

DATE: NOV 2023 | DRAWN:H.L. | DRG REVISION: A

DRAWING NO: L023111 - 009