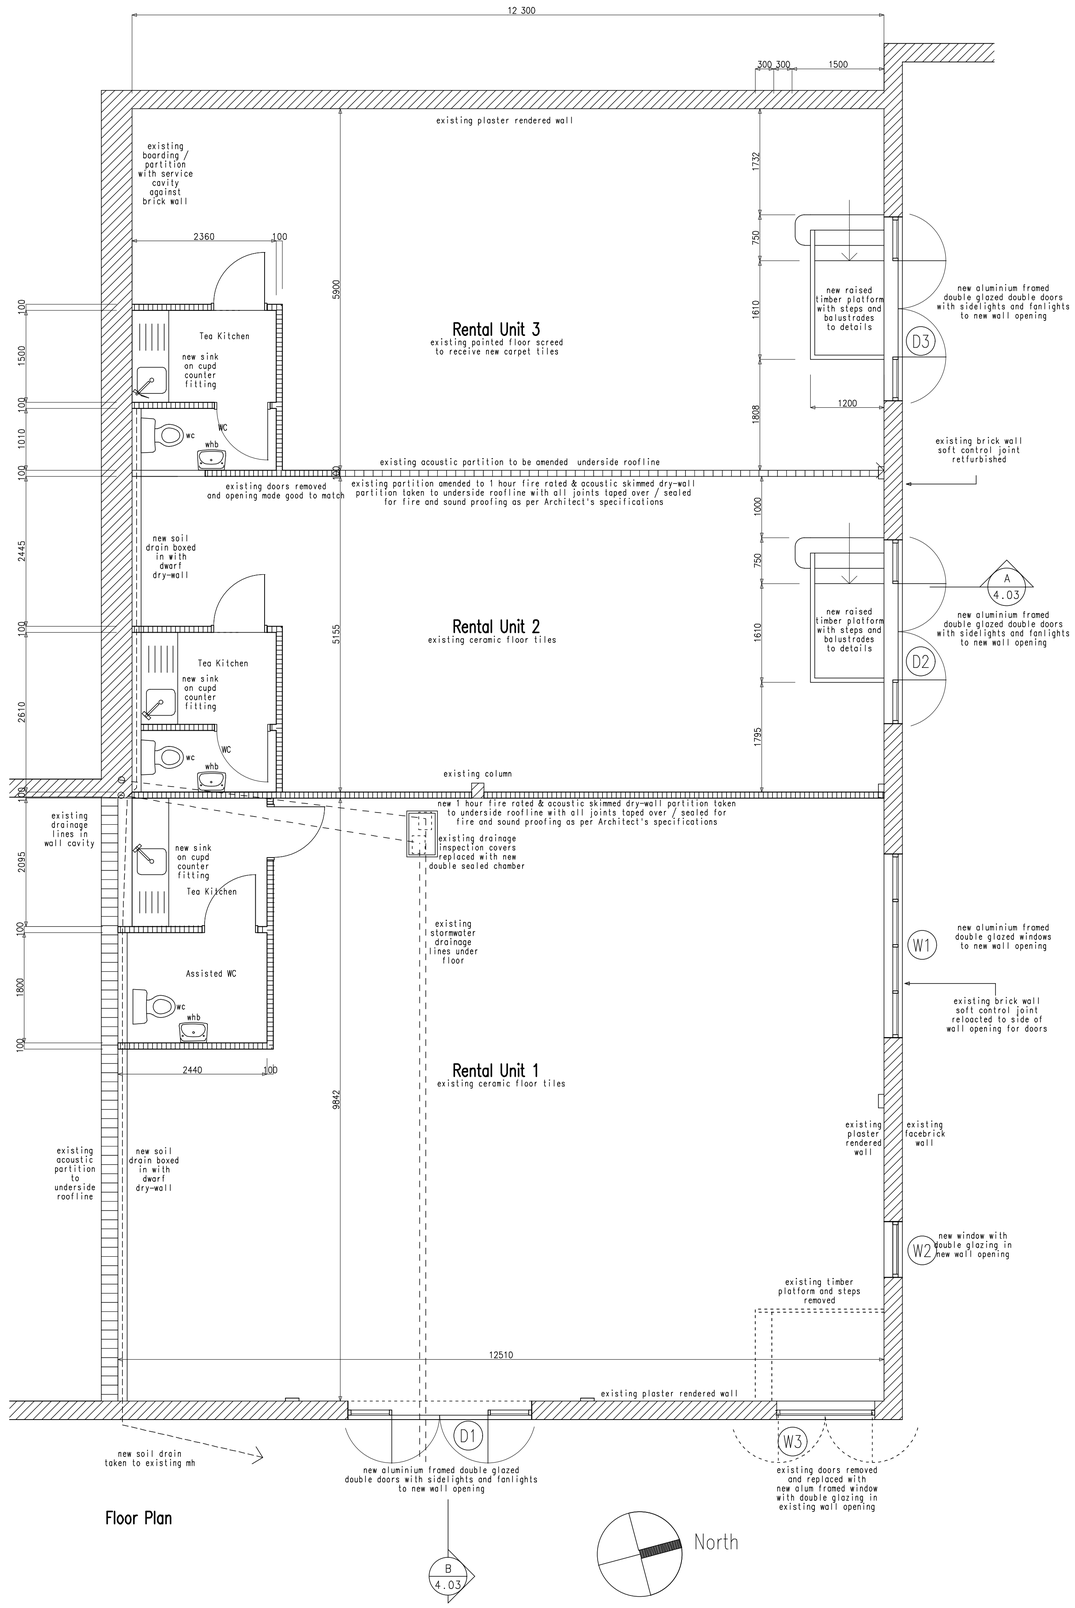

Floor Plan

NOTES

Nr./ No.	WYSIGING/AMENDMENT	DATUM/ DATE
A	Steps amended Ceiling Layout omitted New soil drain line added	03Aug22

KLIENT/CLIENT

London & Regional Estates Ltd.

PROJEK/PROJECT

25 Fore Street, Totnes
Rear Area 3 Commercial Units
Proposed Alterations & Additions to Existing Commercial Building

Graham Finlayson
architectural and urban designer
B. Arch MCPUD (Cape Town)

6 Khartoum Place
Fore Street
Kingsbridge
Devon TQ7 1QE

TELEPHONE +44 (0)7836 789 568
E-mail g.finlayson@lre.co.uk

werkstadium/workstage

CONSTRUCTION

tekeningopskrif/drawing title

FLOOR & CEILING PLANS

verw. nr./ref. no.	ontwerp/designed
skaal/scale 1:50	geteken/drawn
datum/date DECEMBER 2021	nagesien/checked

tekeningnommer/drawing number

2110– 4.01 revision A