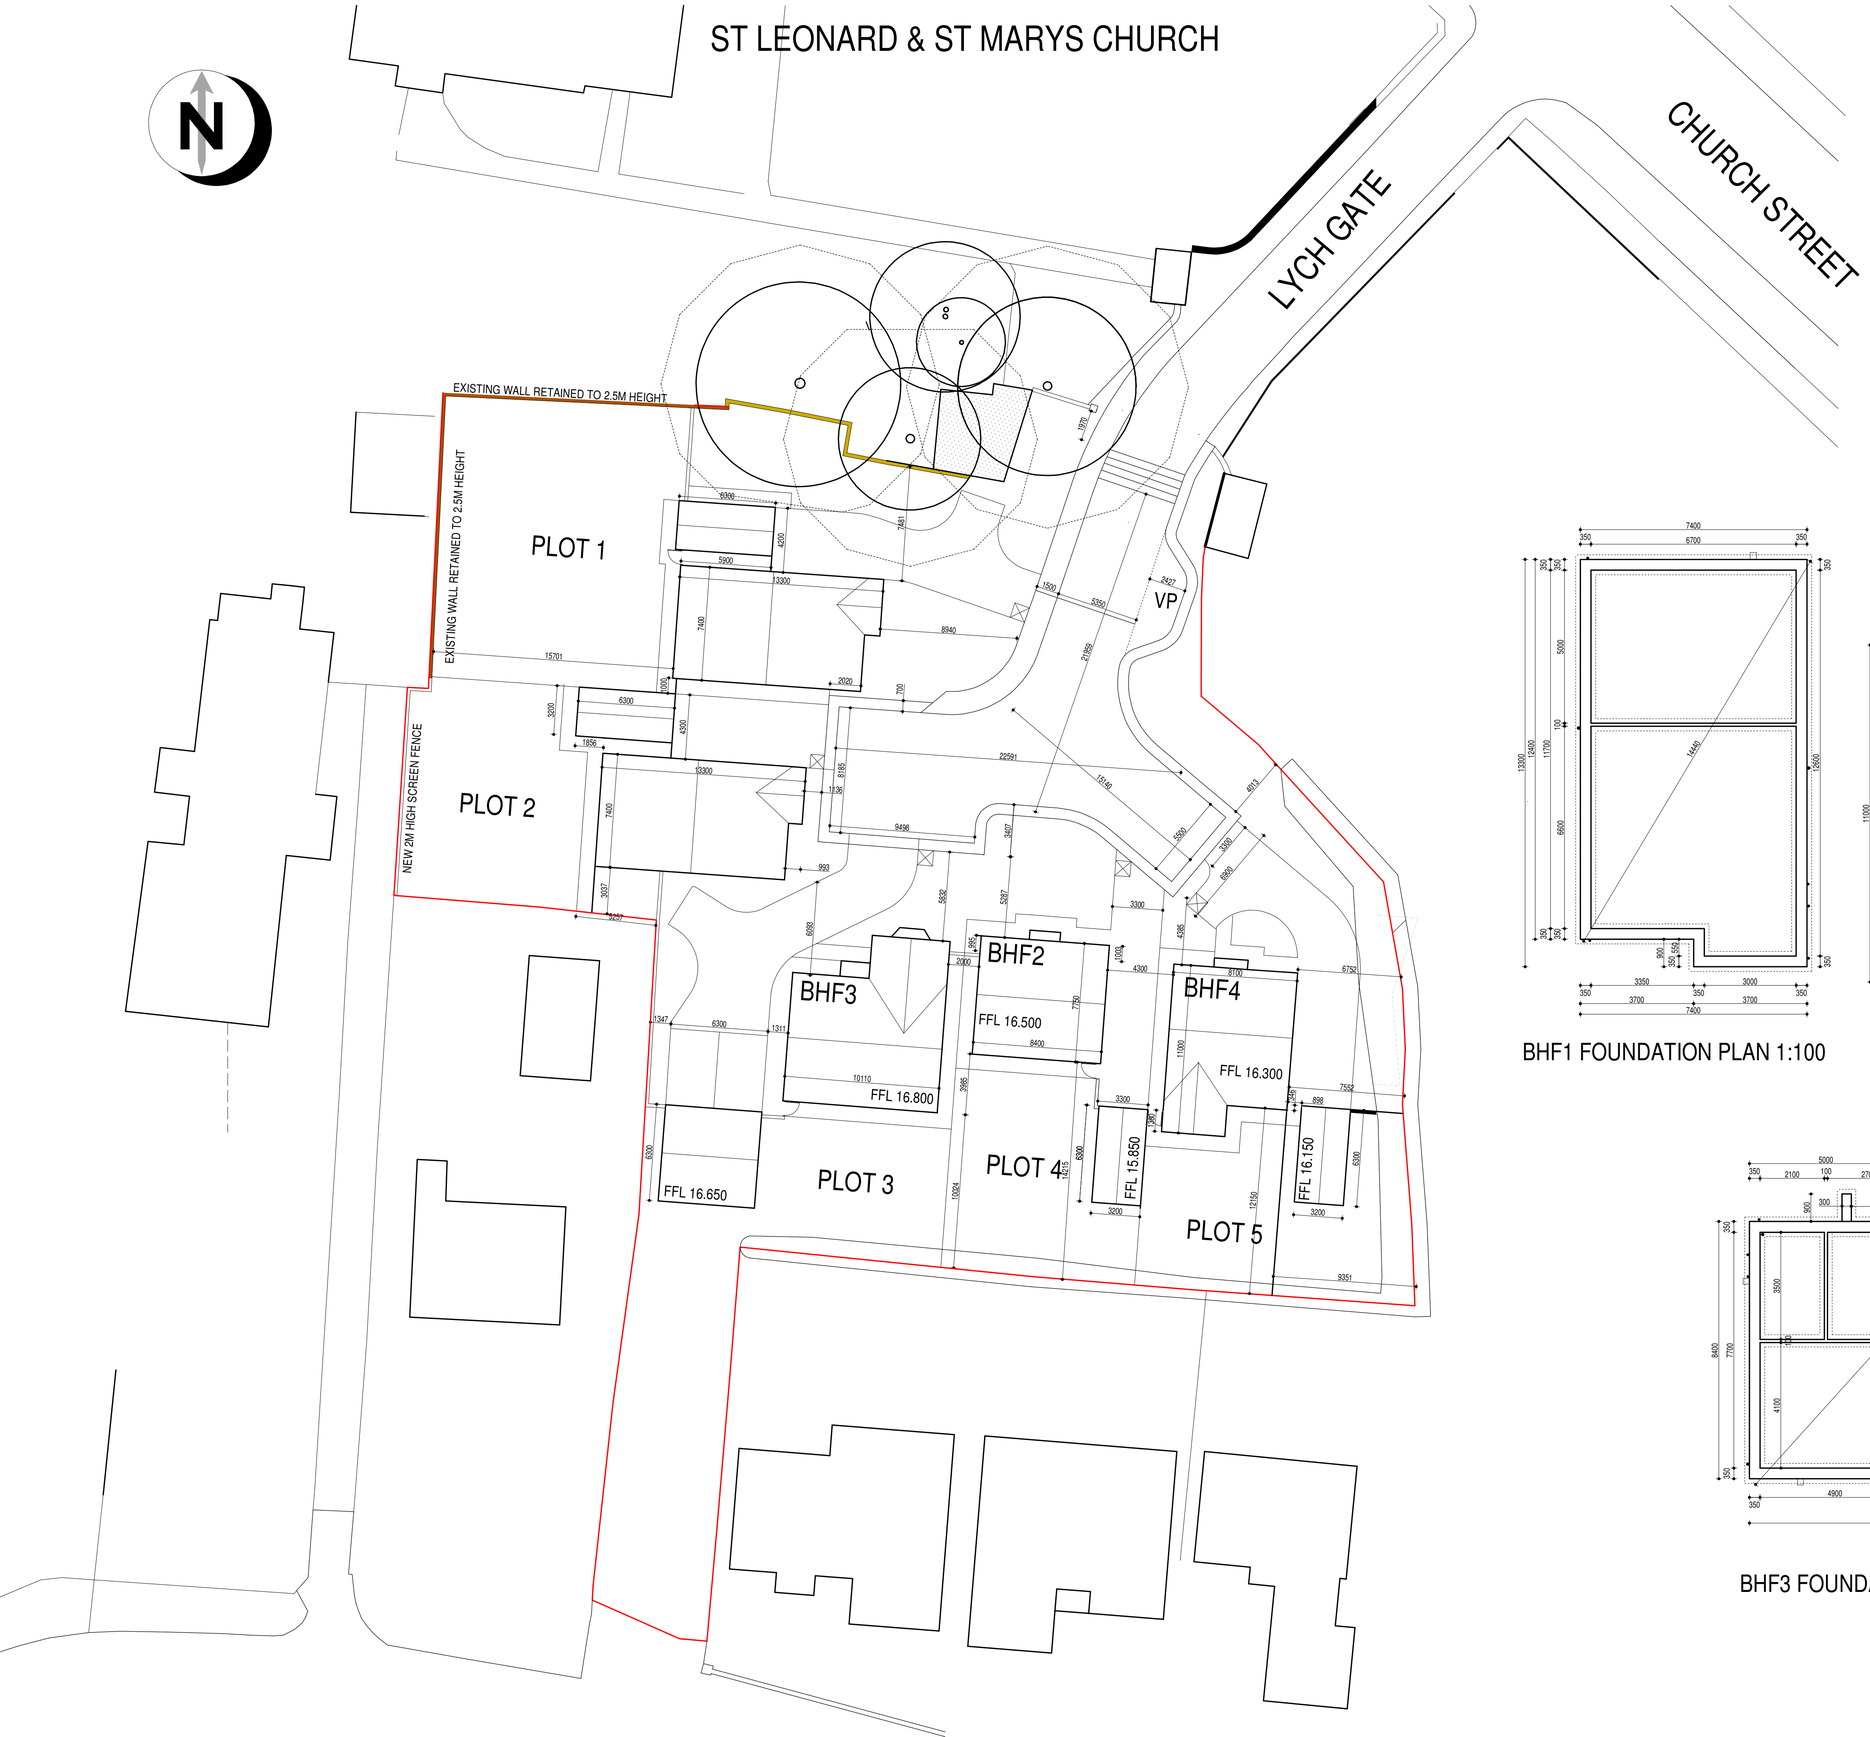

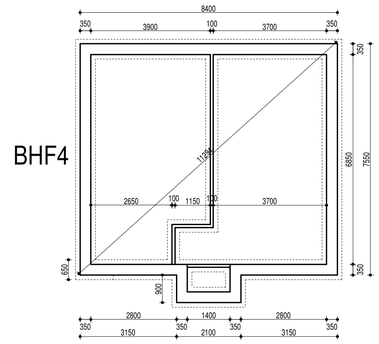

BHF2 FOUNDATION PLAN 1:100

BHF1 FOUNDATION PLAN 1:100

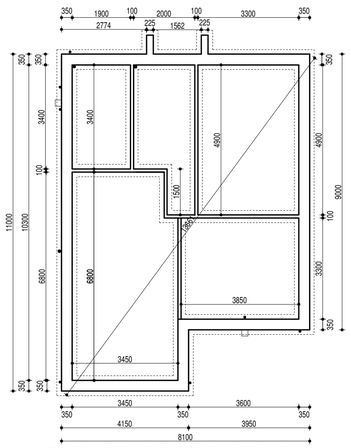

BHF4 FOUNDATION PLAN 1:100

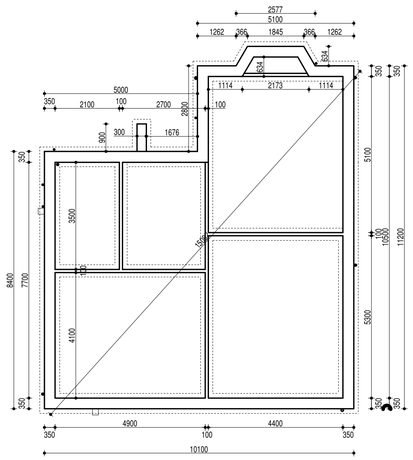

BHF3 FOUNDATION PLAN 1:100

REVISIONS

CLIENT
ULMUS HOMES

DRAWING TITLE
SITE LAYOUT PLAN

PROJECT:
PROPOSED DEVELOPMENT
BROOK HOUSE FARM
CHURCH STREET
ARMTHORPE
DONCASTER DN3 3AN

DRAWING No
025 / 026 / SSOP

DRAWING DATE
JULY 2025

DRAWN BY
IKB

SCALE
1:200 - 1:100 @ A1

BARRATON
DESIGN STUDIO

BARRATON DESIGN STUDIO
PATHWAYS
WHIPHILL TOP LANE
BRANTON
DONCASTER
SOUTH YORKSHIRE
DN3 3PQ

TEL: 01302 : 370211
MOBIL 07710 737375
EMAIL: ian@barratondesign.com