



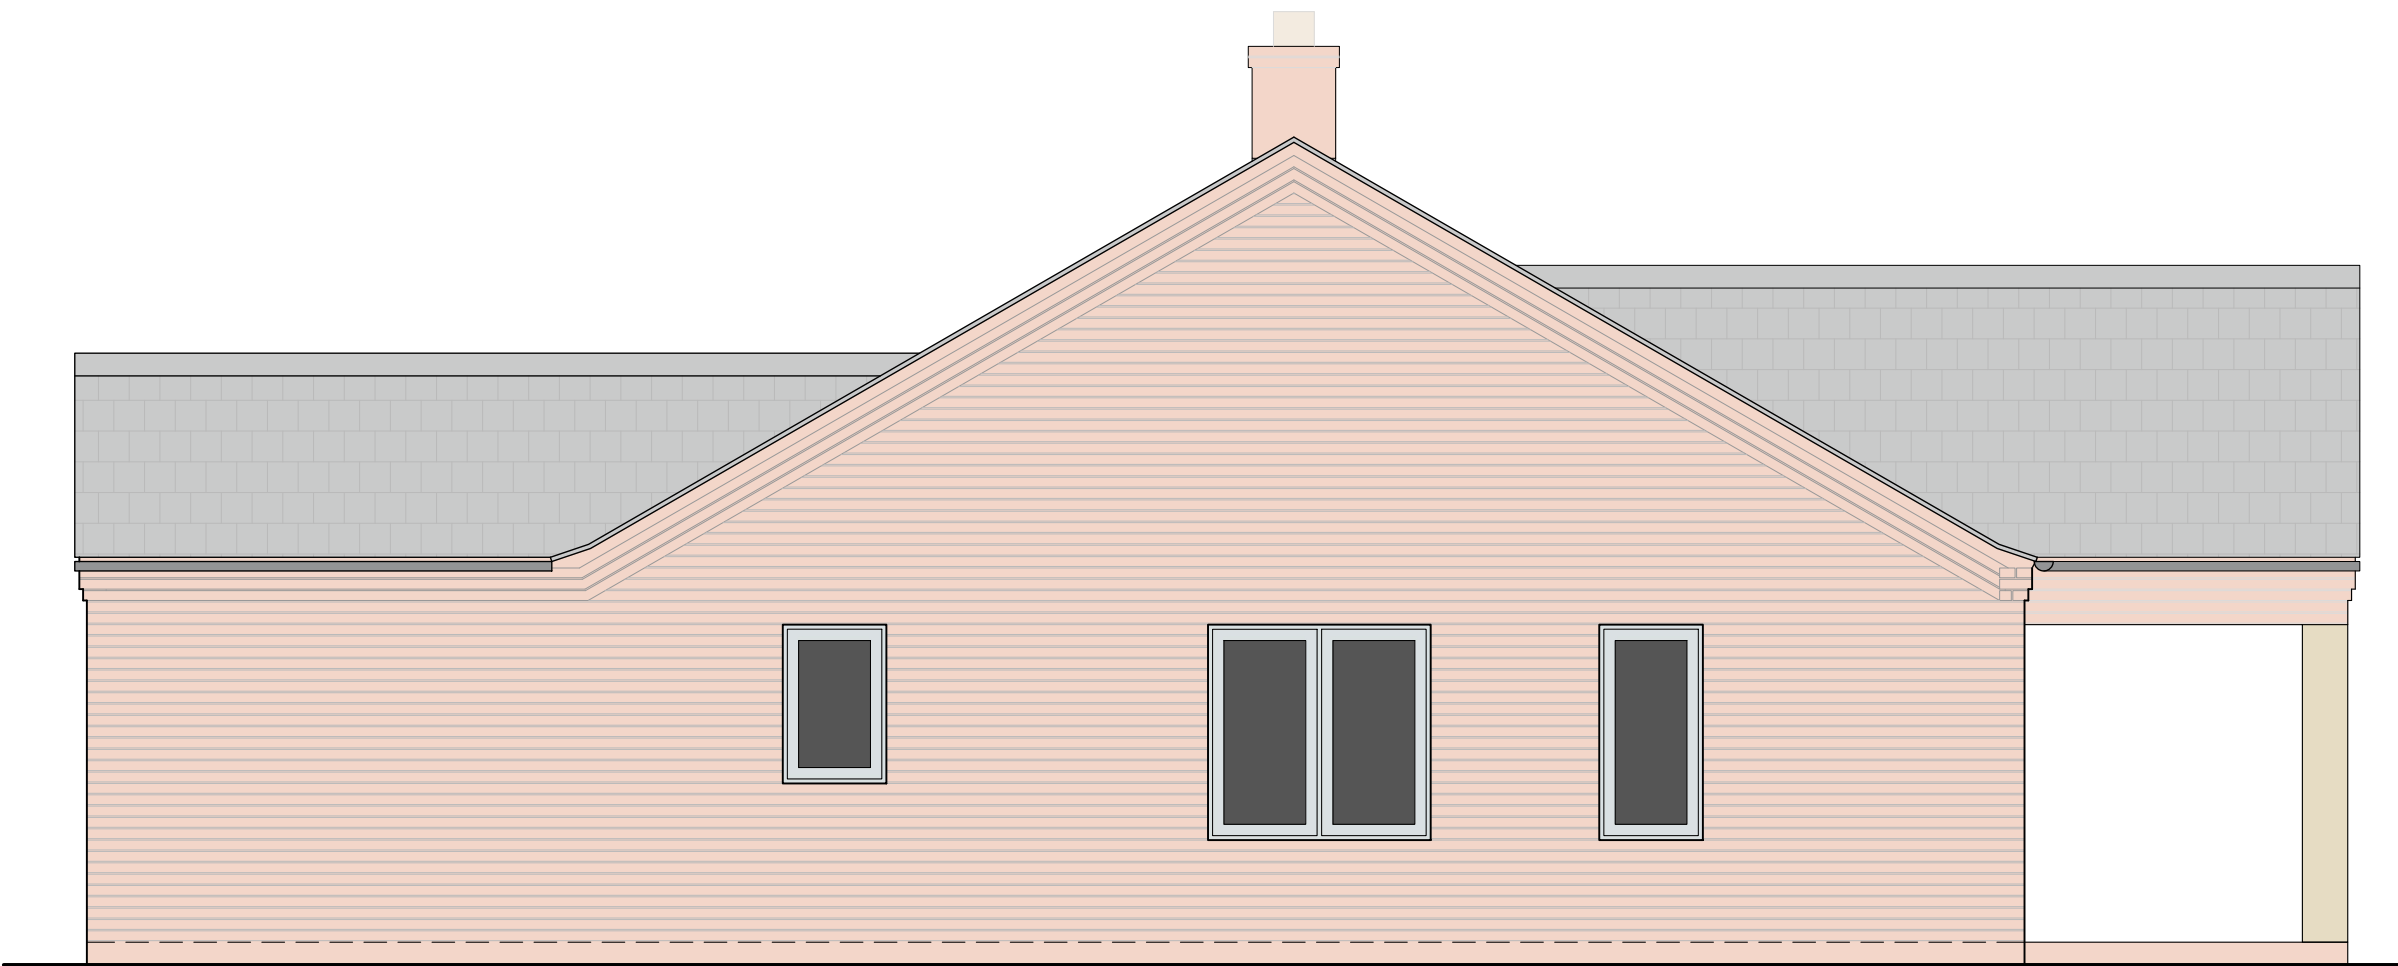


ELEVATION A

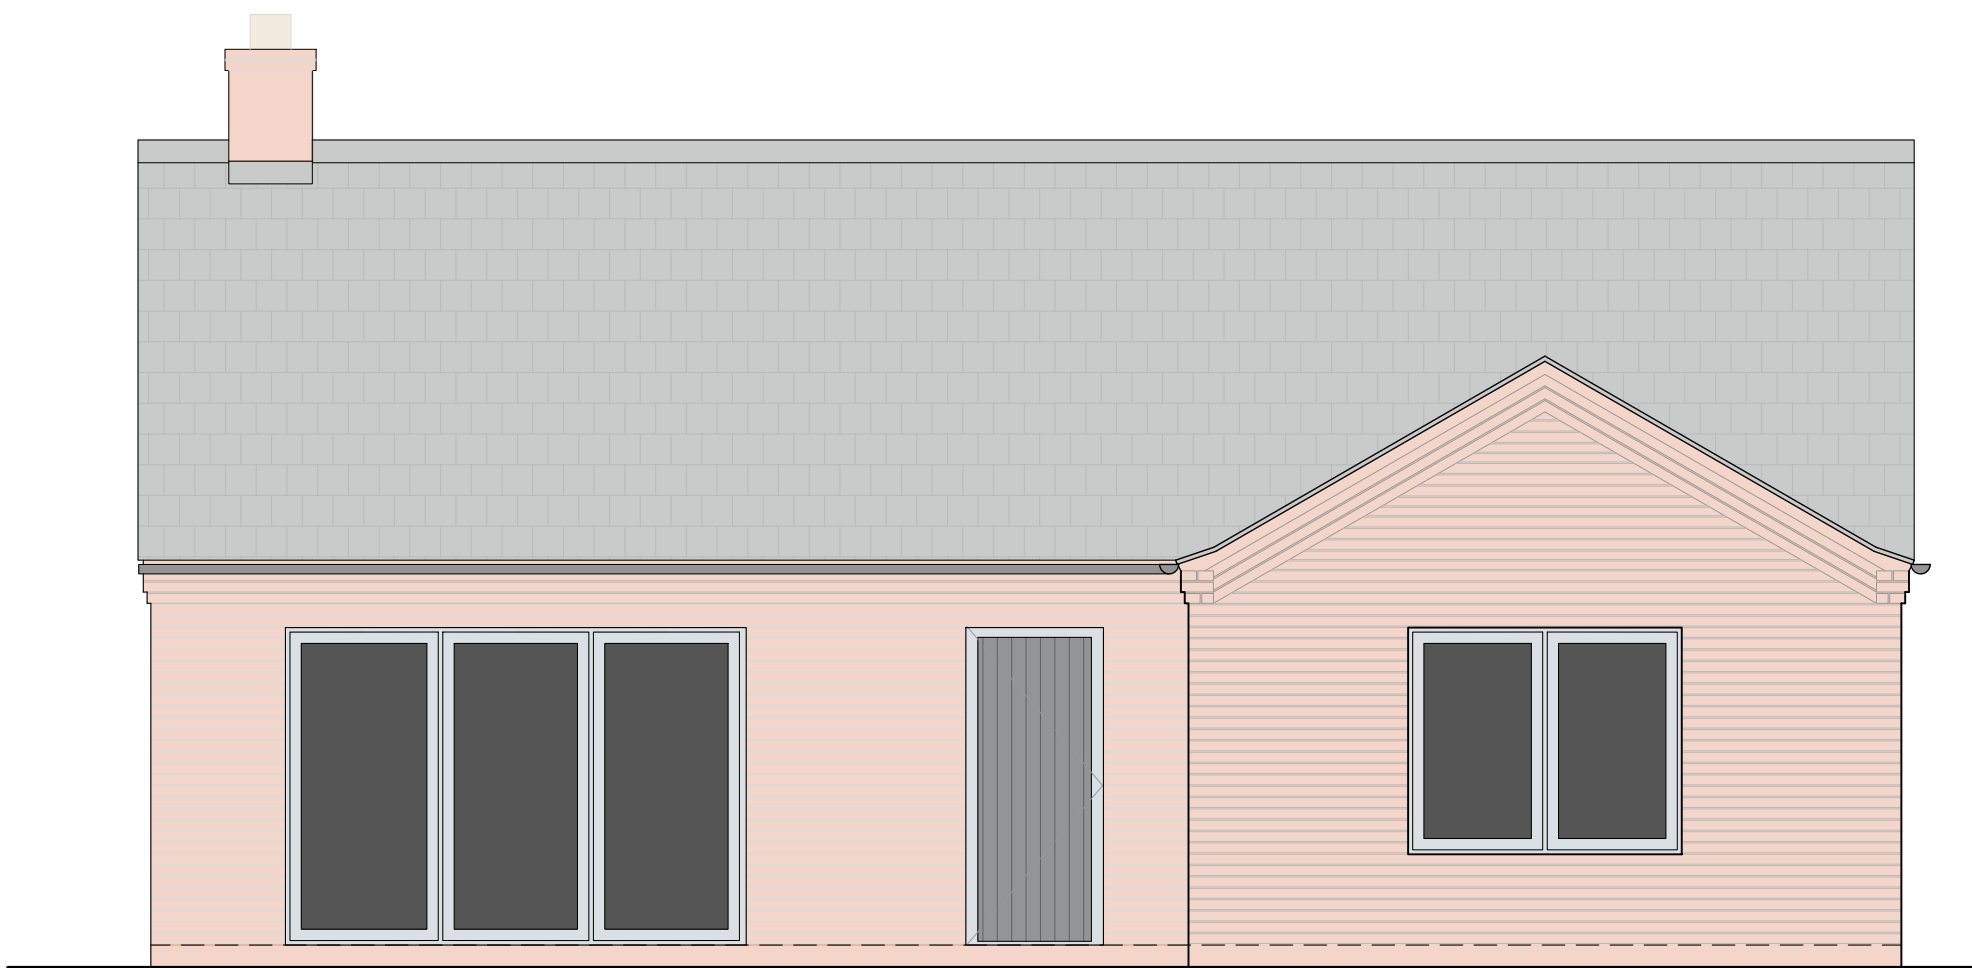


ELEVATION B



ELEVATION C

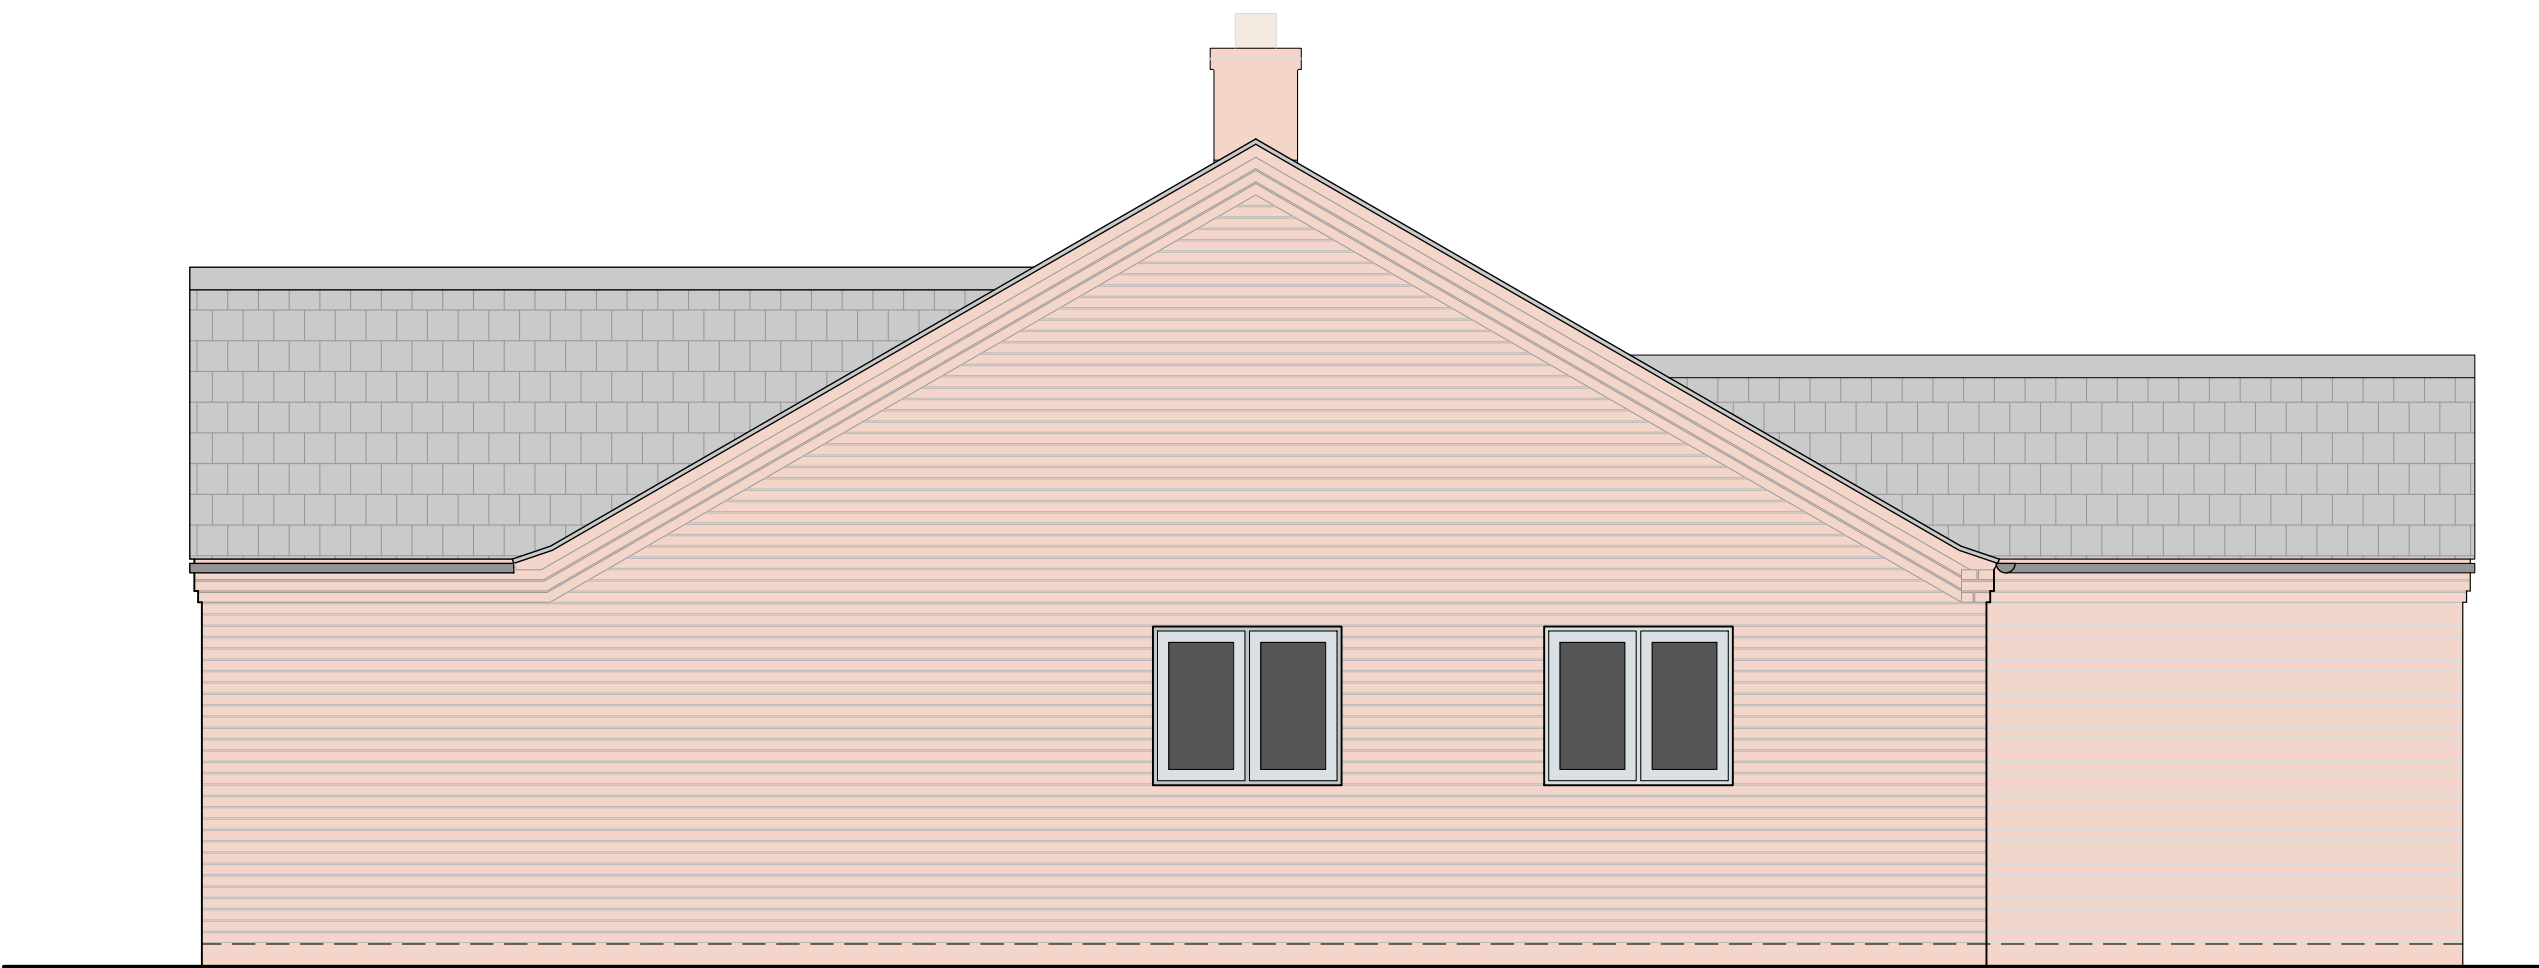

ELEVATION D

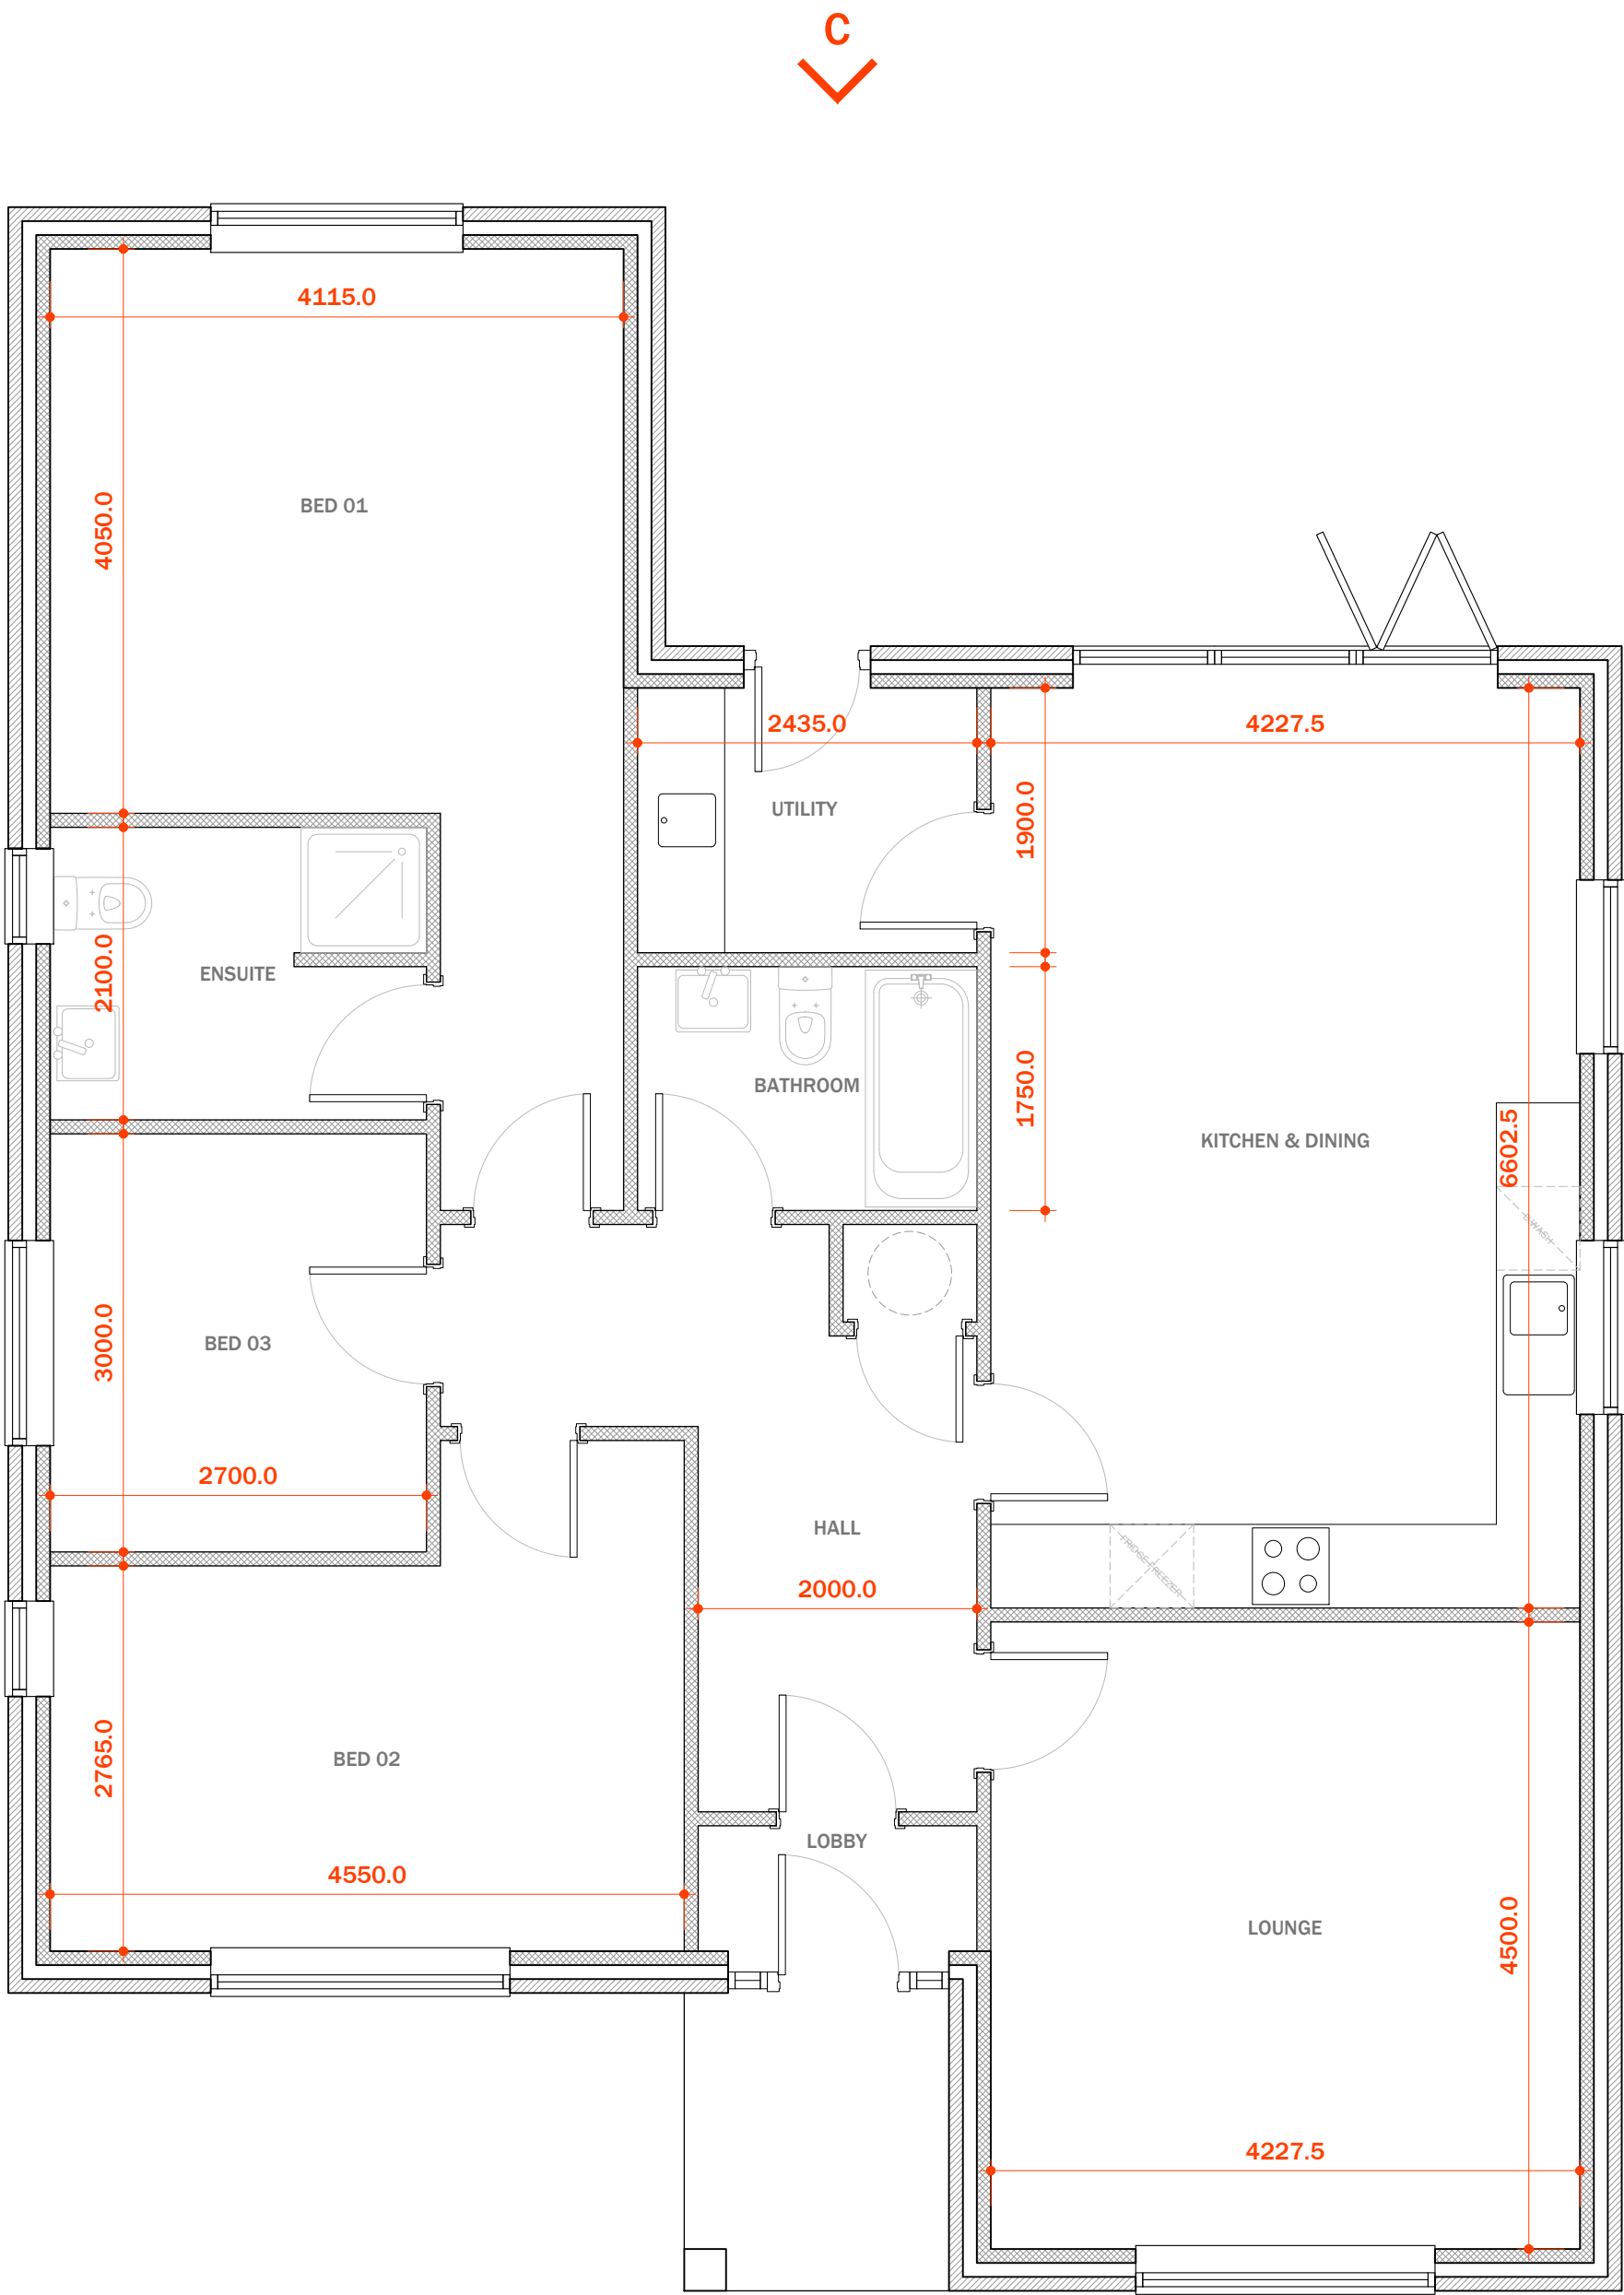

GROUND FLOOR PLAN