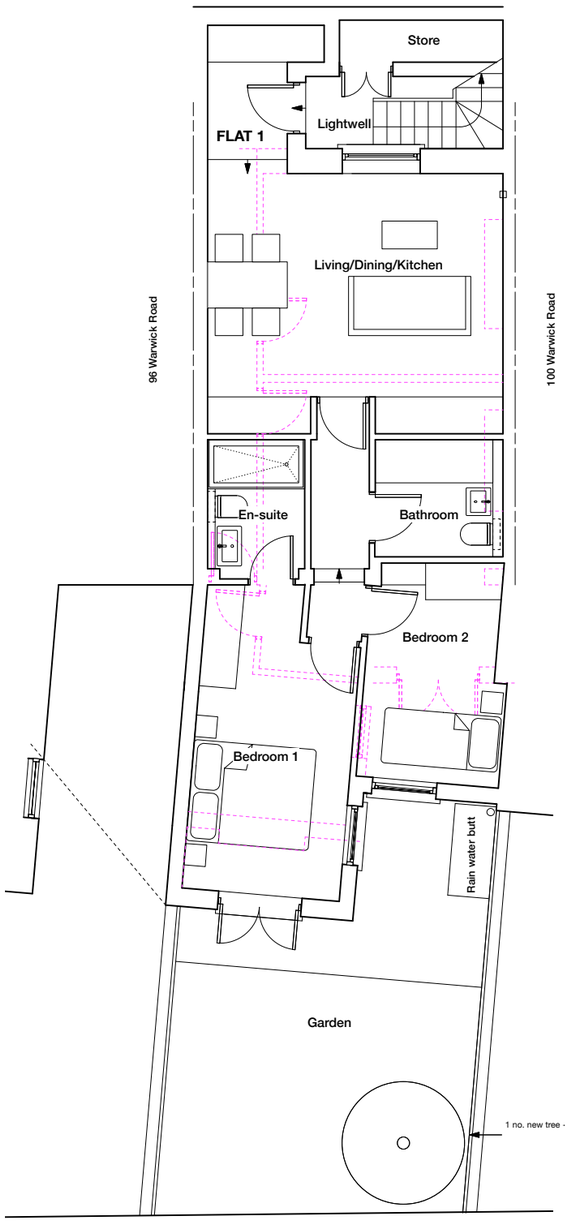

Lower Ground Floor

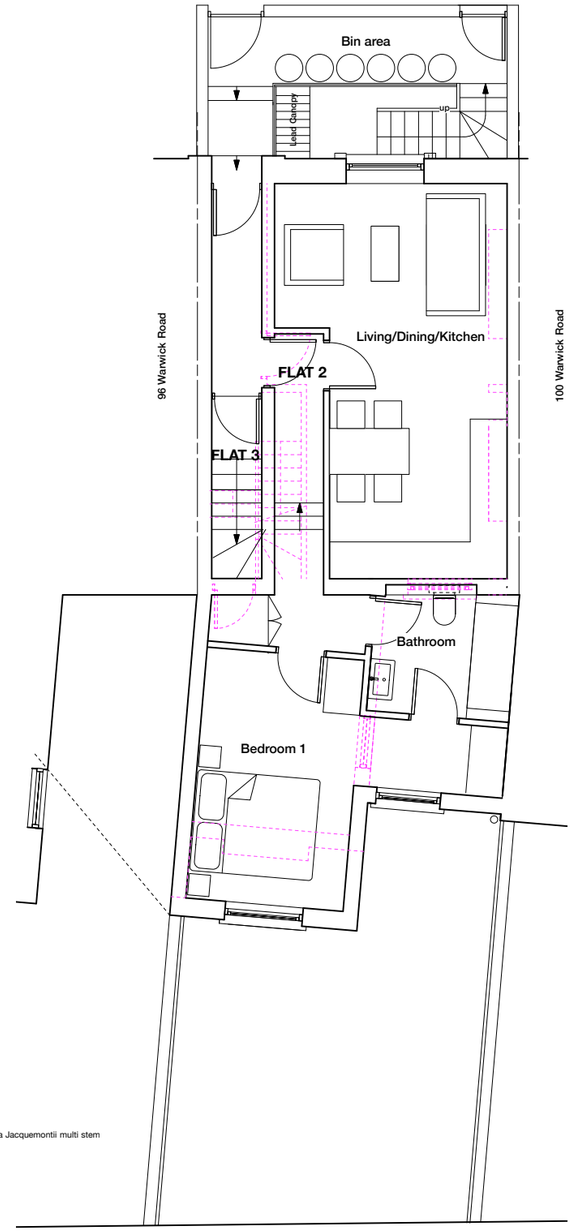

Ground Floor

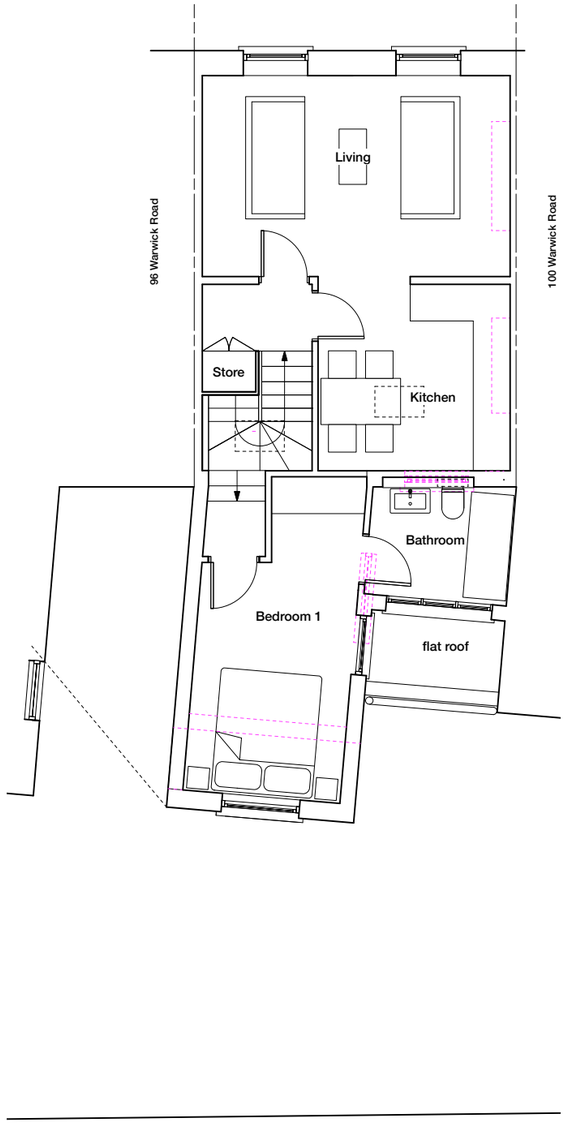

First Floor

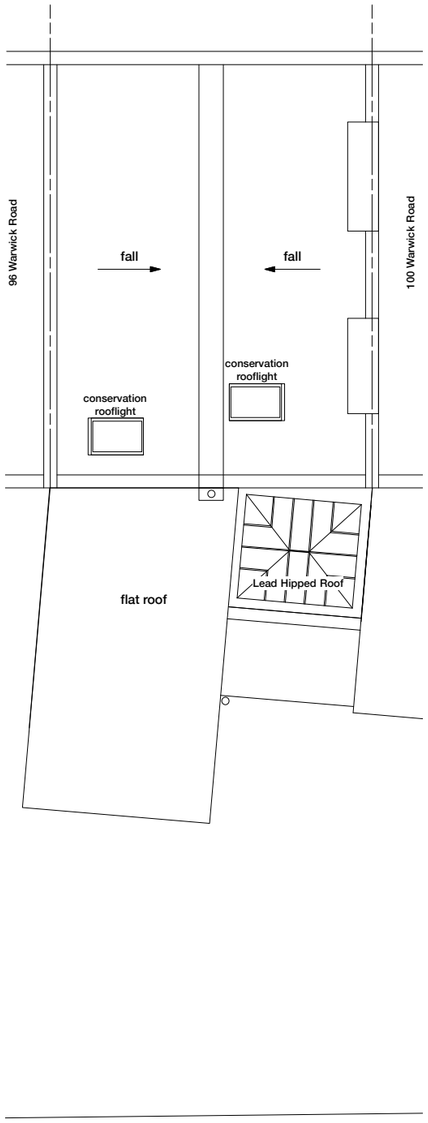

Roof Plan

KEY

Demolition lines

0 1 2 3 4 5 M

GENERAL NOTES

1. This drawing is the copyright of Haines Phillips Architects.
2. Do not scale from this drawing. Use figured dimensions only.
3. This drawing must not be used for land transfer purposes, or for construction purposes unless accompanied by an Architect's Instruction.

DRAWING ISSUE STATUS

ISSUE	STATUS	COMMENT
P	PRELIMINARY	For comment and review
PL	PLANNING	Planning/Listed Building Application
BR	BUILDING REGS	Building Regs Application
T	TENDER	For pricing purposes only
C	CONSTRUCTION	For procurement & construction
FC	FINAL CONSTRUCTION	Record drawings on completion
L	LEGAL	Conveyancing or other legal purposes

REVISIONS

REV	DATE	NOTES
1	16/10/2019	Plans amended in accordance with planning officer's comments.

HAINES PHILLIPS ARCHITECTS

Tankerton Works
12 Argyle Walk
London WC1H 8HA

t 020 7833 9324
f 020 7837 2864
e office@hainesphillips.co.uk

JOB TITLE
98 Warwick Road London W14

DRAWING TITLE
Floor Plans As Proposed

DRAWN	DATE
MaP	09.08.19
JOB NR	SCALE
4069	1:50@A1, 1:100@A3
DRAWING NO.	ISSUE / REVISION
GA 302	PL 1

www.dsdr.co.uk/dsdr_sheet.dwt