


Front Elevation

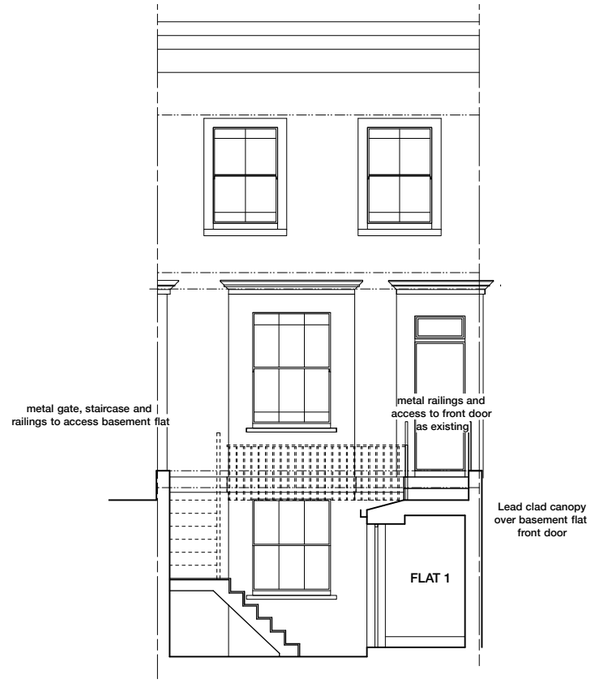


Rear Elevation




Rear Flank Elevation / Section

0 1 2 3 4 5 M

GENERAL NOTES

1. This drawing is the copyright of Haines Phillips Architects.
2. Do not scale from this drawing. Use figured dimensions only.
3. This drawing must not be used for land transfer purposes, or for construction purposes unless accompanied by an Architect's Instruction.

DRAWING ISSUE STATUS

| ISSUE | STATUS | COMMENT |
|---|---|---|
| P | PRELIMINARY | For comment and review |
| PL | PLANNING | Planning/Listed Building Application |
| BR | BUILDING REGS | Building Regs Application |
| T | TENDER | For pricing purposes only |
| C | CONSTRUCTION | For procurement & construction |
| FC | FINAL CONSTRUCTION | Record drawings on completion |
| L | LEGAL | Conveyancing or other legal purposes |

REVISIONS

| REV. | DATE | NOTES: |
|---|---|---|
| 1 | 18/10/2019 | Drawing amended in line with planning officer's comments. |

HAINES PHILLIPS ARCHITECTS

Tankerton Works
12 Argyle Walk
London WC1H 8HA

t 020 7833 9324
f 020 7837 2864
e office@hainesphillips.co.uk

JOB TITLE
**98 Warwick Road London W14**

DRAWING TITLE
**Sections and Elevations Proposed**

| DRAWN | DATE |
|---|---|
| MaP | 20.08.2019 |
| JOB NR | SCALE |
| 4069 | 1:50@A1, 1:100@A3 |

| DRAWING NO. | ISSUE | REVISION |
|---|---|---|
| GA 401 | PL | 1 |

Window Glazing - Double Glazed Units